This property ownership map is for tax purpose only. It is not intended for "Sufficiently Accurate to be used for conveyances." Any use other than for tax purposes shall be at the user's risk. The reproduction or copying of this map or any part thereof by any process is prohibited without the written permission of the Franklin County Mapping Office and/or the Franklin County Tax Assessor.

NAMES showing ownership MAY NOT BE CURRENT

FRANKLIN COUNTY, MISSOURI

Date of photography 12-80

Scale 1" = 100'

S 36 SW1/4 T 45N R 3W

Prepared by UAM UNITED AERIAL MAPPING

SUBD. NO.	SUBDIVISION NAME	PLAT BOOK	PAGE
1	JOHN SASSEN ADDITION		
2	SASSEN-SCHNUCKS 3RD ADDITION		
3	SCHNUCK'S SUBDIVISION		
4	RENAULT SUBDIVISION		
5	SOUTHVIEW ADDITION		
6	MEIER'S SUB		
7	WILLARD ESTATE		

57-4-7-35-7

57-4-7-36-2

57-4-7-36-3

57-12-1-1

SEE MAP 57-4-7-36-2

SEE MAP 57-4-7-36-2

ROBERTA STREET

HICKORY STREET

CEDAR AVE.

CEDAR CREEK

MILLER STREET

MAIDEN LANE

ROBERTA ST.

50' R

VACATED STREET

B.R. DR. EISENMANN SUBDIV.

TOWNSHIP 45 NORTH

TOWNSHIP

NAMES showing ownership MAY NOT BE CURRENT

This property ownership map is for tax purpose only. It is not intended for surveying purposes. Any use other than for tax purposes shall be at the user's risk. The reproduction or copying of this map or any part thereof by any process is prohibited without the written permission of the Franklin County Mapping Office and/or the Franklin County Tax Assessor.

(2)

FRANKLIN COUNTY, MISSOURI

Date of photography December 1980

Scale 1"=200'

S36 T45N R3W

PREPARED BY UNITED AERIAL MAPPING

MAP No. 57-4-7-36 SW11

E 295,000

E 300,000

N 1,005,000

57-4-7-25

SEE 57-4-7-36 1"=100'

PH 2 STORY BRICK

12 81 Ac (c) 294-580 MCINTYRE

9 3.3 Ac 449-374 AMERICAN FOREST PRODUCTS

91 5-74 553-631 MARCHEM COATED FABRICS

8 601 & 602 29,110 982 SF 87 STORAGE

Granite Quarry 585-638

TOWNSHIP 45 NORTH

MISSOURI RIVER

N H SCHOOL DISTRICT

WARREN COUNTY

FRANKLIN COUNTY

N H RAILROAD

Rev 3-11-87
2-23-87
9-17-86
7-31-86
6-30-86
4-30-86
8-19-85
8-15-85
4-30-85

Rev 3-11-87

NAMES showing ownership MAY NOT BE CURRENT

This property ownership map is for tax purposes only. It is not intended not "sufficiently accurate to be used for conveyances." Any use other than for tax purposes shall be at the user's risk. Reproduction without the written permission of the Franklin County Missouri Collector violates the Franklin County Tax Assessor.

FRANKLIN COUNTY, MISSOURI

Date of photography December 1980

Scale 1"=200'

S1 T44N R3W

PREPARED BY UAM UNITED AERIAL MAPPING

(3)


City Limits of New Haven
12-1-2
See 57-12-1-2
20 Acres
11.7 Acres
New Haven School Dist
New Haven School Dist
R-2 School Dist
Washington School Dist
R-2 School Dist
Washington School Dist
New Haven School Dist
Cabler Vineyard
Cabler Vineyard
Lindhauer, J
Lease
Mid-Mo Limestone
Missouri Pacific R.R.
Missouri Pacific R.R.
Missouri Pacific R.R.

This property ownership map is for tax purposes only. It is not intended not "sufficiently accurate to be used for conveyance. Any use other than for tax purposes shall be at the user's risk. The reproduction or copying of this map or any part thereof by any process is prohibited without the written permission of the Franklin County Mapping Office and/or the Franklin County Tax Assessor.

NAMES showing ownership MAY NOT BE CURRENT

FRANKLIN COUNTY, MISSOURI

Date of photography 12-80

Scale 1" = 100'

S 2 NE1/4 T 44 N R 3W

Prepared by UAM UNITED AERIAL MAPPING

57-12-1-2.2

DROPPED 11.201 11.101 5 8.1

N H SCHOOL DIST R-2

City of New Haven

Sub. No. 1 — Subdivision Name: ORVAL LEE SUB — Plat Book M — Page 875

3-12-92 RR 4-15-92 RR 5-14-92 RR

2-27-96 RR

19 — New Haven Public School District 236-262 — 10.1 Ac (c)

20 — New Haven Public School District 125 Ac

18 — City of New Haven 21.242 Ac (c)

21

Park Lane

17

15

13

American Legion Post #244 216-109 195-286 — 14.13.7 Ac (c)

Cooper St.

See 57-12-1-2 1"=200'

14.58 S

Map No 57-12-1-2.1

965

NEW HAVEN CITY LIMITS

New Haven School District R-2 School District

11.1 3.47 Ac 639-212 NEW HAVEN INDUSTRIAL AUTHORITY — 359.97' — 419.65'

11.2 3 Ac (c) 662-570 AULT — 656.15' — 656.17' — 289.11'

11 10 Ac (c) CITY OF NEW HAVEN

11.01 Kellwood Co. 6 Ac (c) 291-318 (Lease) Judson

11.02 1 Ac (c) (Lease) 291-323 Midwest Graphic Finishing

11.03 Kellwood Co. 291-621

11.04 1.4 Ac (c) KELLWOOD CO. LEASE AMERICAN RECREATIONAL PRODUCTS 339 — 359.97'

228.45' Kellwood Co.

10 19.2 Ac (c) 278-548 Hillenmeyer

12 3.21 Ac 345-861 Limbaugh's — 203.48' — 199' — 350' — 355' — 450' — 450'

12.010 Hurst Garage .774 (c)

Industrial Road

8.1 35-958 0.66 Ac (3) — 8.2 463-741 0.27 Ac (2) — 168.2' — 162.0'

14 2.20 Ac

4 3 2 1 — 3.13 Ac

Tennessee 45 North

57-12-1-2.4

(4)

NAMES showing ownership MAY NOT BE CURRENT

This property ownership map is for tax purposes only. Any use other than for tax purposes shall be at the user's risk. The reproduction or copying of this map or any part thereof by any process is prohibited without the written permission of the Franklin County Mapping Office and/or the Franklin County Tax Assessor.

FRANKLIN COUNTY, MISSOURI

Date of photography 12-80

Scale 1" = 100'. S 2 NW1/4 T44N R3W

Produced by UAM UNITED AERIAL MAPPING

DROP 14

See 57-12-1-2 1" = 200'

Map No. 57-12-1-2-2

Rev 5-21-85 CS 4-3-92-RS

R-2 School District

New Haven School District

City of New Haven

See 57-12-1-2 1" = 200'

See 57-12-1-2-1 1" = 100'

Sub# No. | Subdivision Name | Plat Book | Pg.

Mary Haven Acres | J | 250

20 15.44Ac.(c) 245-595 McDonald, Raymond L & Mary L

19 3 18.1 Ac.(c) McDonald, Raymond L & Raymond C. 429-3

2 City of New Haven 80 Acres

1 3.15 Ac. 583 CITY OF NEW HAVEN

Shamrock Drive

Park Lane

Lion's Drive

Holdings Co. Rd.

Railroad

(47)

This property ownership map is for tax purpose only. It is not intended for sufficiently accurate to be used for conveyance. Any use other than for tax purposes shall be at the user's risk. The reproduction or copying of this map or any part thereof by any process is prohibited without the written permission of the Franklin County Mapping Office and/or the Franklin County Tax Assessor.

NAMES showing ownership MAY NOT BE CURRENT

(9)

RUN AT .038

FRANKLIN COUNTY, MISSOURI

Date of photography December 1980

Scale 1"=200'

S35 T45N R3W

PREPARED BY UAM UNITED AERIAL MAPPING

Subd. No.	Subdivision Name	Vol.	Page
1	Kase Subdivision	M	97
2	Sunset Acres	C	30
3	Jan-Nel Subdivision	J	41
4	St. Peters United Church of Christ Cemetery	M	127
5	Henry C. Lips, Jr. Addition	N	46
6	Pin Oak Manor 2nd Addition	N	44
7	[illegible] Estates Plat 1	N	65
8			
9			

QUAIL HAVEN

Tract III

Map No. 04-7-35

NAMES showing ownership MAY NOT BE CURRENT

This property ownership map is for tax purposes only. It is not intended nor "sufficiently accurate to be used for conveyances. Any use other than for tax purposes shall be at the user's risk. The reproduction or copying of this map or any part thereof by any process is prohibited without the written permission of the Franklin County Mapping Office and/or the Franklin County Tax Assessor.

(7)

FRANKLIN COUNTY, MISSOURI

Date of photography 12-80

Scale 1" = 100' S 35 NE 1/4 T 45N R 3 W

Prepared by UNITED AERIAL MAPPING

Subd No.	Subdivision Name	Plat Book	Page
1	E.B. Hammacks 3rd Addition	A	44
2	Wm. T. Nichols Addition	B	24
3	Mary E. Peters Subdivision	5KB	225
4	Lawrence Lynchs Subdivision		

Sunset Lane

Douglas St

Mary Hammack Street

McNair Street

Kemp Street

Olive Street

Caroline Street

Morgan Street

Locust Street

Vine Street

Thurman Street

Selma Street

Miller Street

Map No. 57-04-7-35-1

57-04-7-35 1"=200'

See 57-04-24-4 1"=100'

See 57-04-26-4 1"=100'

(9)

NAMES showing ownership MAY NOT BE CURRENT.

This property ownership map is for tax purposes only and is not to be used for conveyances. Any use other than for tax purposes shall be at the user's risk. The reproduction or copying of this map or any part thereof by any process is prohibited without the written permission of the Franklin County Mapping Office and/or the Franklin County Tax Assessor.

FRANKLIN COUNTY, MISSOURI

Date of photography 12-80

Scale 1" = 100' S 26 SE 1/4 T 45N R 3W

Prepared by UNITED AERIAL MAPPING

REV 1-17-80 KE

Subd. No.	Subdivision Name	Plat Book	Page
2	E.B. Hammacks 3rd Addition Gaylord Crest	M	44
		M	224

Map No. 57-04 7-26-4

See 57-04 7-26 1"=200

Prairie Street
High Street
Lynch Street
Locust Street
Vine Street
Fanny Street
Caroline Street
Turman St.
Selma Street
Railroad
Missouri River
Missouri Water Franklin County
N H SCHOOL DISTRICT
City of New Haven

This property ownership map is for tax purpose only. It is not intended for subdivision purposes. Any use other than for tax purposes shall be at the user's risk. Any reproduction or copying of this map or any part thereof by any process is prohibited without the written permission of the Franklin County Mapping Office and/or the Franklin County Tax Assessor.

NAMES showing ownership MAY NOT BE CURRENT


FRANKLIN COUNTY, MISSOURI

Date of photography December 1980

Scale 1"=200'

S26 T45N R3W

PREPARED BY UNITED AERIAL MAPPING

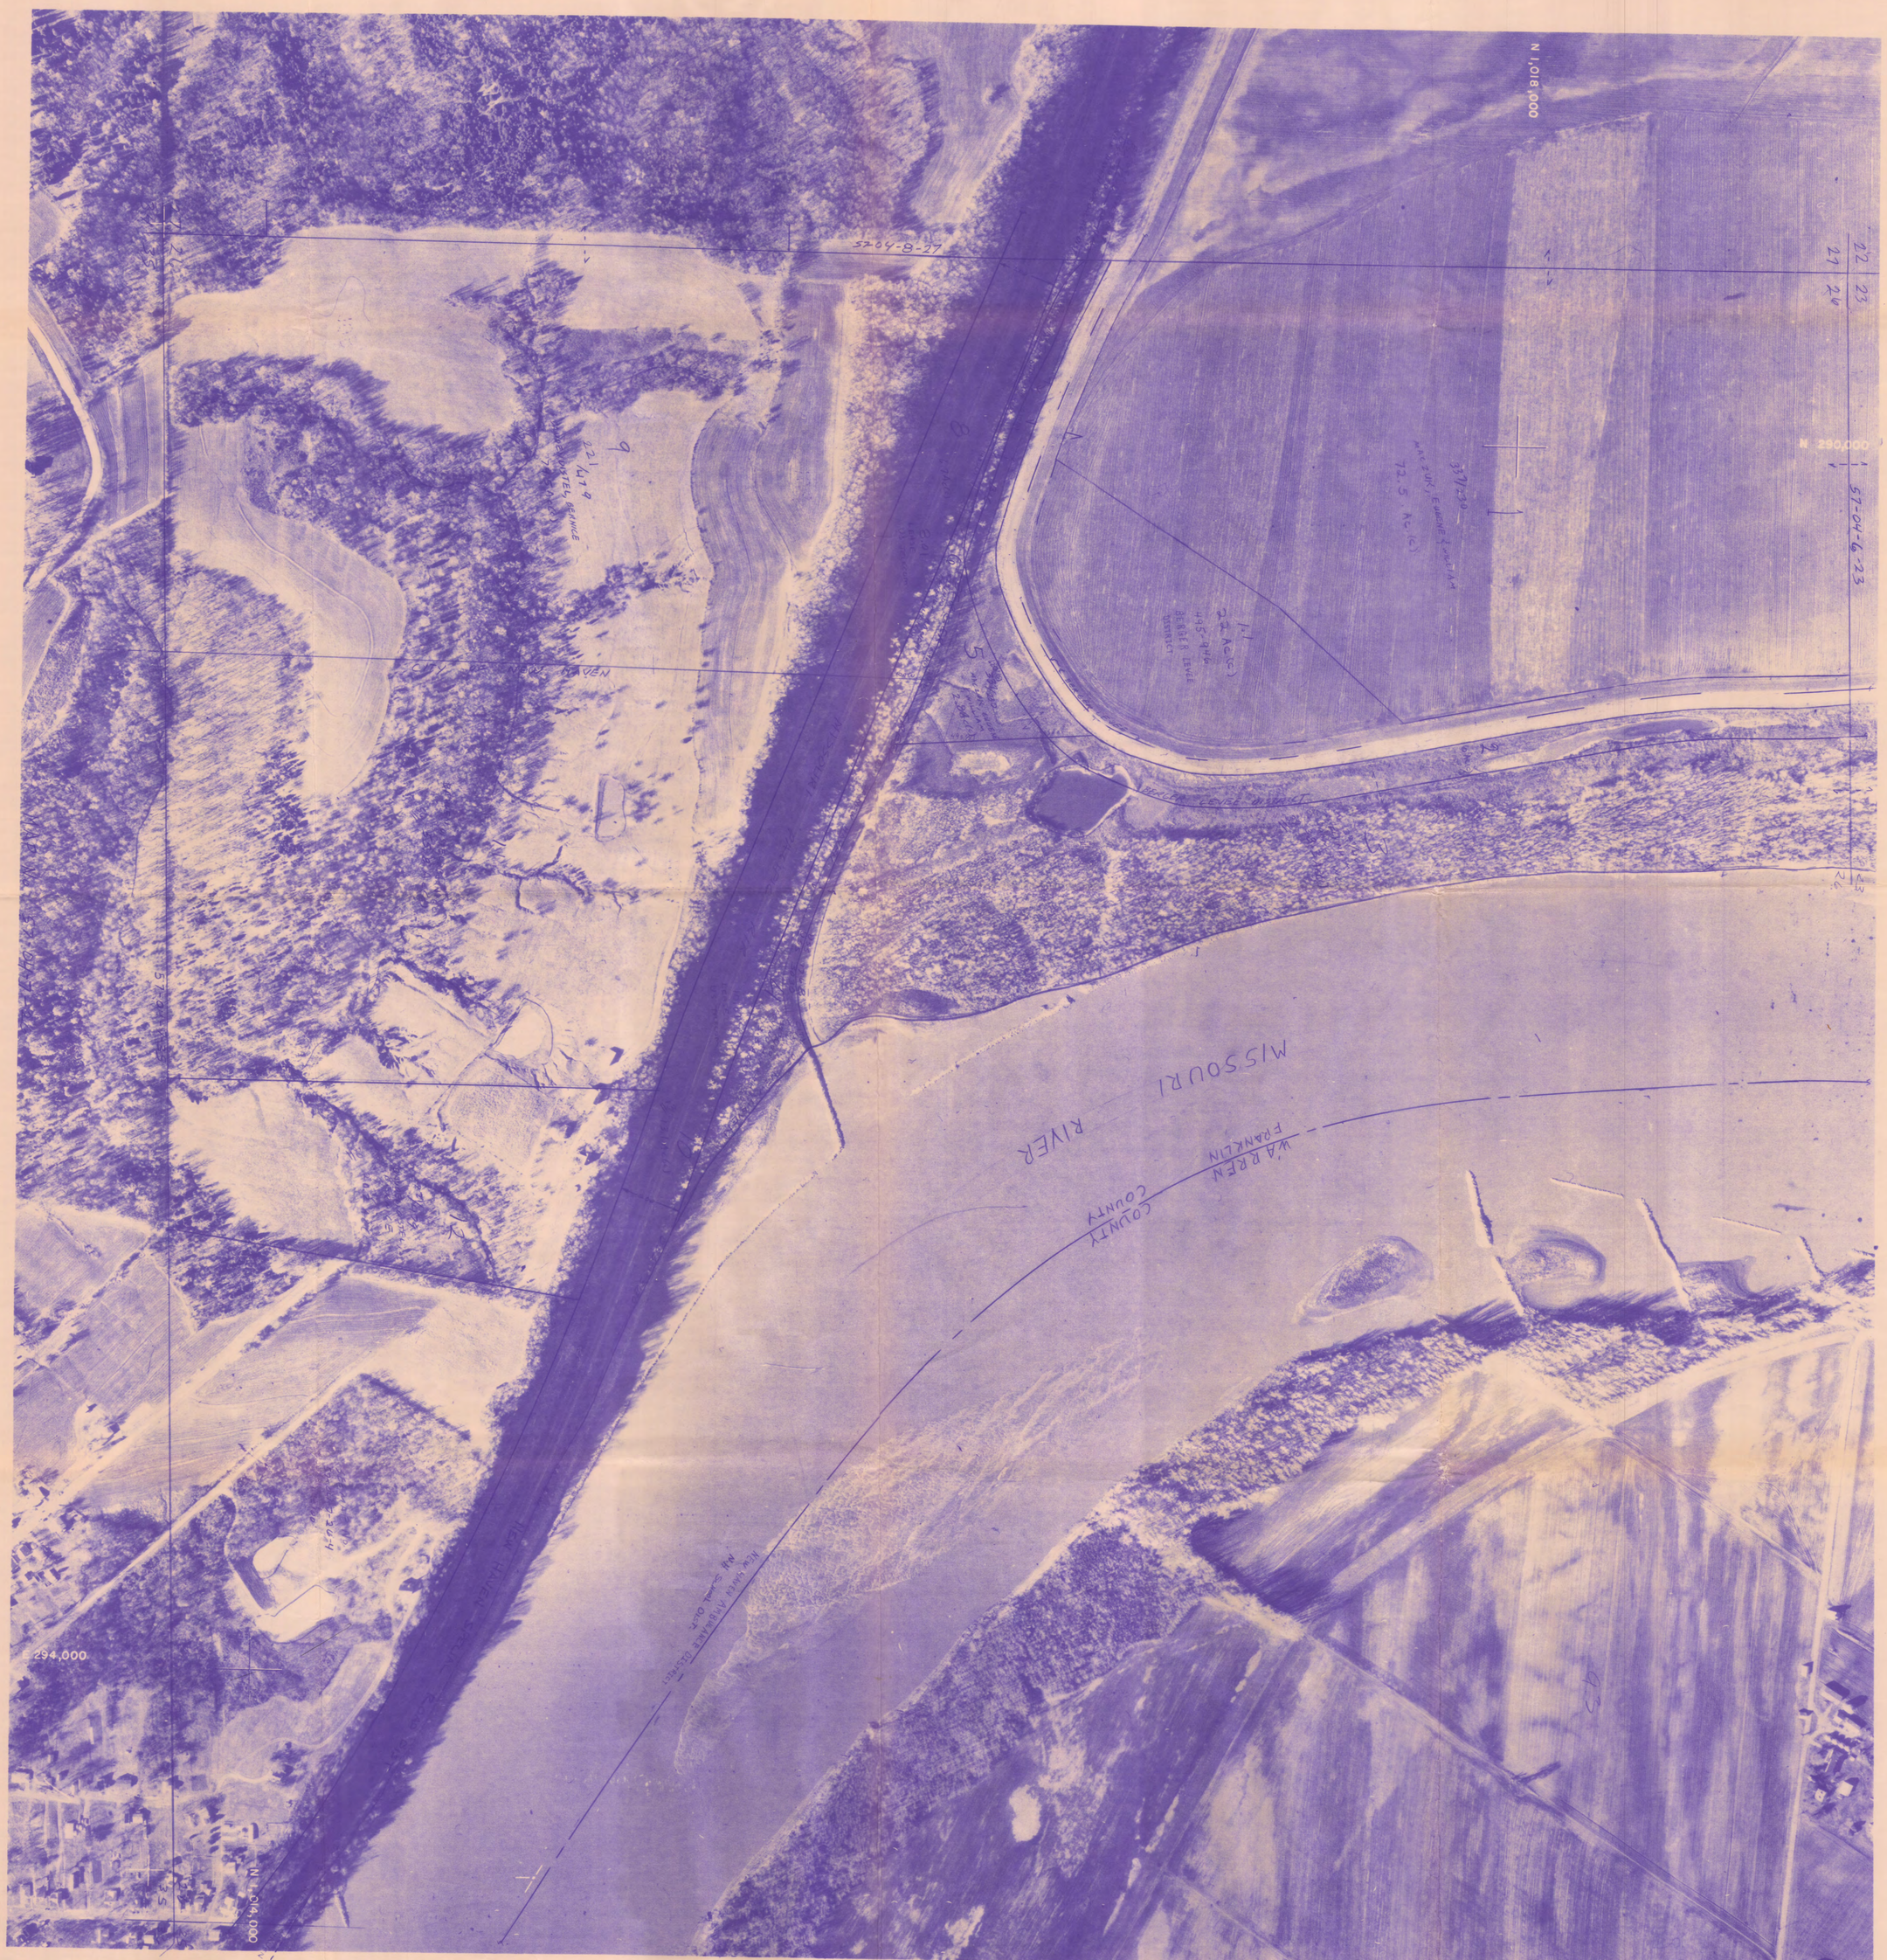

This property ownership map is for tax purposes only. It is not intended for "sufficiency accurate to be used for conveyances. Any use other than for Tax purposes shall be at the user's risk. The reproduction or copying of this map or any part thereof by any process is prohibited without the written permission of the Franklin County Mapping Office and/or the Franklin County Tax Assessor.

NAMES showing ownership MAY NOT BE CURRENT.

FRANKLIN COUNTY, MISSOURI

Date of photography 12-80

Scale 1" = 100'

S 35 SE 1/4 T45N R3W

Prepared by UNITED AERIAL MAPPING

Subd No	Subdivision Name	Plat Book	Page
1	Robert J. Bagby's Subdivision	D	39
2	Forks Architect Addition	SE9	294
3	E.B. Hammacks 3rd Addition	A	44
4	Lehmann's Subdivision	E	11
5	Lehmann's Alteration	E	66
6	Fairview Subdivision	E	68
7	Emmons & Clarks Alteration	D	4
8	Glenwood Subdivision	H	15
9	Glenwood No. 2	L	21
10	E.H. Peiles Subdivision	L	22
11	E.H. Peiles Addition	SE8	22
12	Revised Subdivision	SE8	147
13	PARKVIEW	O	70
		46	

Township 45 North

Township 44 North

Map No. 57 04 7 35 4

gcs 3-19-84 REV 8-15-84

See 57-04-7-35 1"=200'

See 57-04-7-35-1 1"=100'

See 57-04-7-35-2 1"=100'

See 57-04-7-35-3 1"=100'

See 57-04-7-36-3

This property ownership map is for tax purposes only. It is not intended for subdivision accurate to be used for conveyances. Any use other than for tax purposes shall be at the user's risk. The reproduction or copying of this map or any part thereof by any process is prohibited without the written permission of the Franklin County mapping office and/or the Franklin County Tax Assessor.

NAMES showing ownership MAY NOT BE CURRENT

RUN AT .028

FRANKLIN COUNTY, MISSOURI

Date of photography 12-80

Scale 1" = 100'

S 36 NW1/4 T 45 N R 3W

Prepared by UAM UNITED AERIAL MAPPING

Dropped 43 & 40

MAP NO. 4-7-36-2

SEE MAP 4-7-36 1"=200'

4-7-35-1

4-7-25-3

SUB NO.	SUBDIVISION NAME	PLAT BOOK	PAGE
1	ORIGINAL TOWN OF NEW HAVEN	A	17
2	J.C. CULLOM'S ADDITION	A	92
3	J.C. CULLOM'S 2ND ADDITION	B	40
4	J.C. CULLOM'S 3RD ADDITION	C	11
5	E.D. MUNKACSI'S ADDITION	A	33
6	E.D. MUNKACSI'S 2ND ADDITION	A	2
7	E.D. MUNKACSI'S 3RD ADDITION	A	18
8	SUNNYSIDE ADDITION	B	37
9	SUNNYSIDE 2ND ADDITION	B	37
10	FLEER'S SUBDIVISION OF PART OF BLOCK 27 OF NEW HAVEN	B	38
11	SUNNYSIDE CONDOMINIUMS	C	33
12	ROBERT EAGEL'S ADDITION	C	3
13	JAMES C. MYERS, JR.'S ADDITION	C	22
14	J.C. SCHULTE'S SUBDIVISION	D	27

SUB NO.	SUBDIVISION NAME	PLAT BOOK	PAGE
15	ESTES' SUBDIVISION OF BLOCK 27 OF NEW HAVEN	B	38
16	E.D. MUNKACSI'S 3RD ADDITION	A	44

FRANKLIN COUNTY, MISSOURI

Date of photography 12-80

Scale 1" = 100'

S 25 SW1/4 T 45N R 3W

Prepared by UAM UNITED AERIAL MAPPING



SUBD. NO.	SUBDIVISION NAME	PLAT BOOK	PAGE
2	ALEX CARTER'S ADDITION	A	22
		B	20


This property ownership map is for tax purposes only. It is not intended nor sufficiently accurate to be used for conveyances. Any use other than for tax purposes shall be at the user's risk. The reproduction or copying of this map or any part thereof by any process is prohibited without the written permission of the Franklin County Mapping Office and/or the Franklin County Tax Assessor.

NAMES showing ownership MAY NOT BE CURRENT

MAP
of
NEW HAVEN, MO.

SCALE 1" = 200'

1938

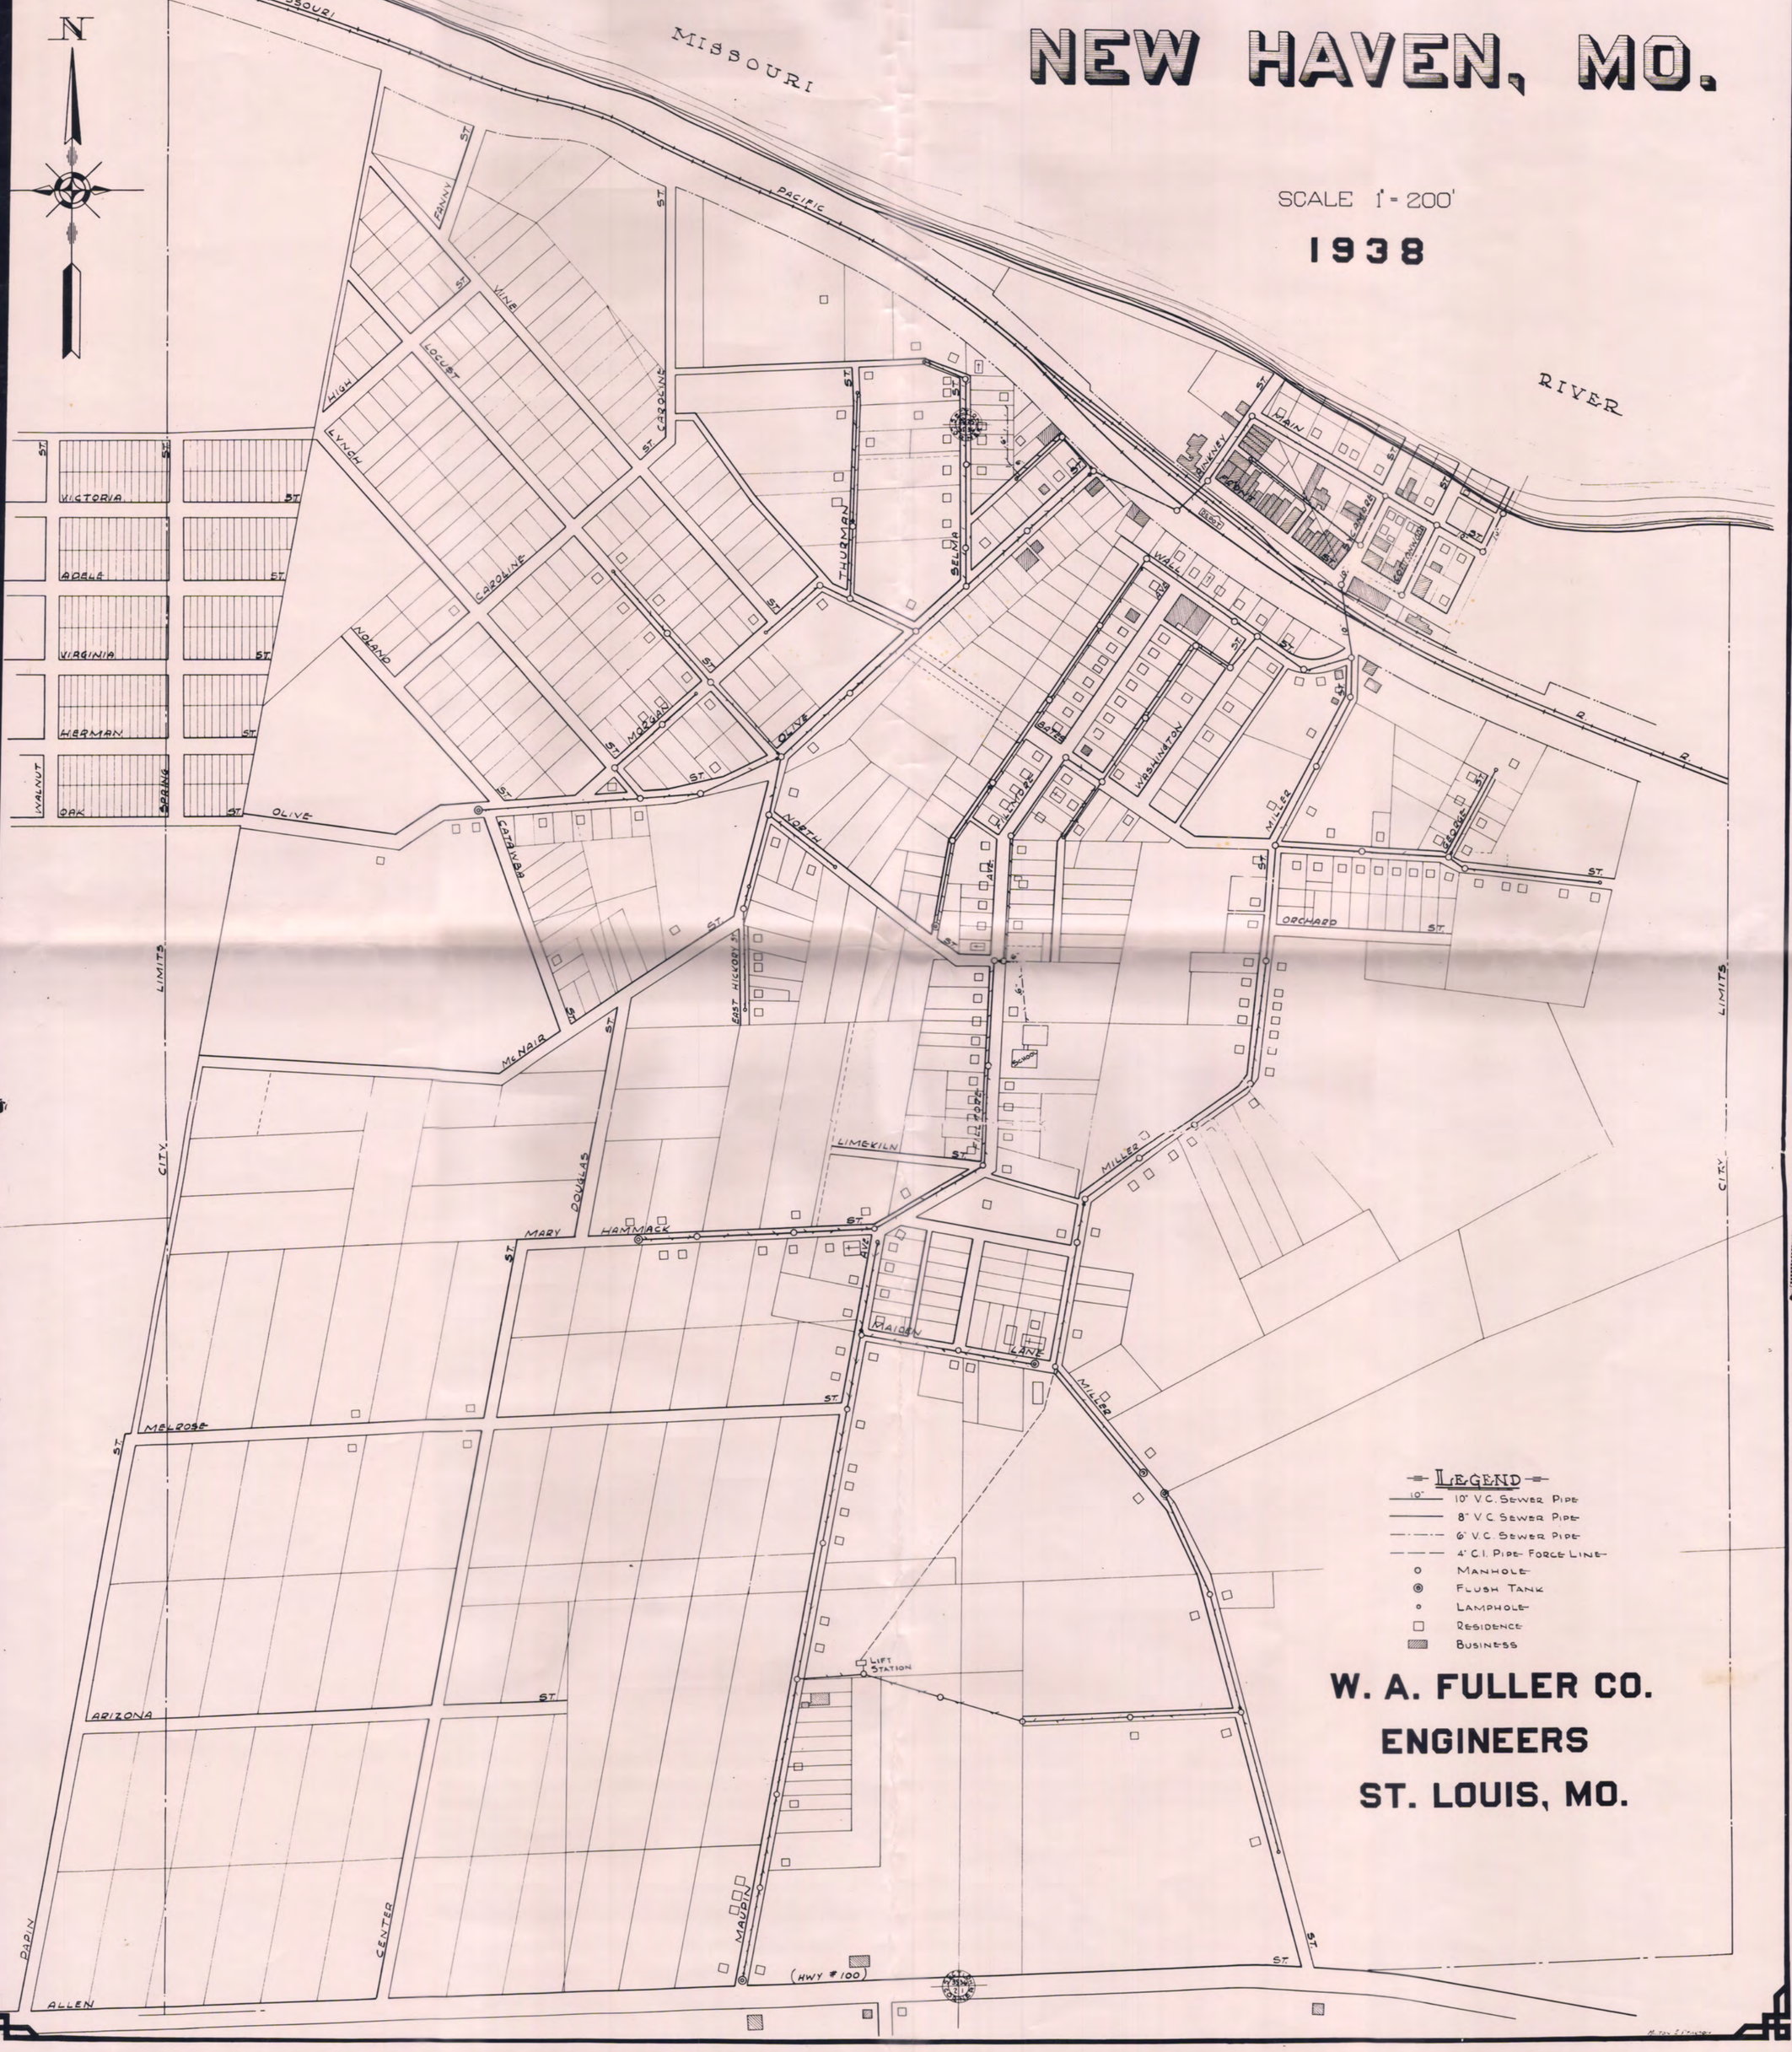

LEGEND

- 10" — 10" V.C. SEWER PIPE
- 8" V.C. SEWER PIPE
- 6" V.C. SEWER PIPE
- 4" C.I. PIPE- FORCE LINE
- MANHOLE
- FLUSH TANK
- LAMPHOLE
- RESIDENCE
- BUSINESS

W. A. FULLER CO.

ENGINEERS

ST. LOUIS, MO.



NEW HAVEN RESIDENTIAL HISTORIC DISTRICT

SCALE: 1" = 100'

N